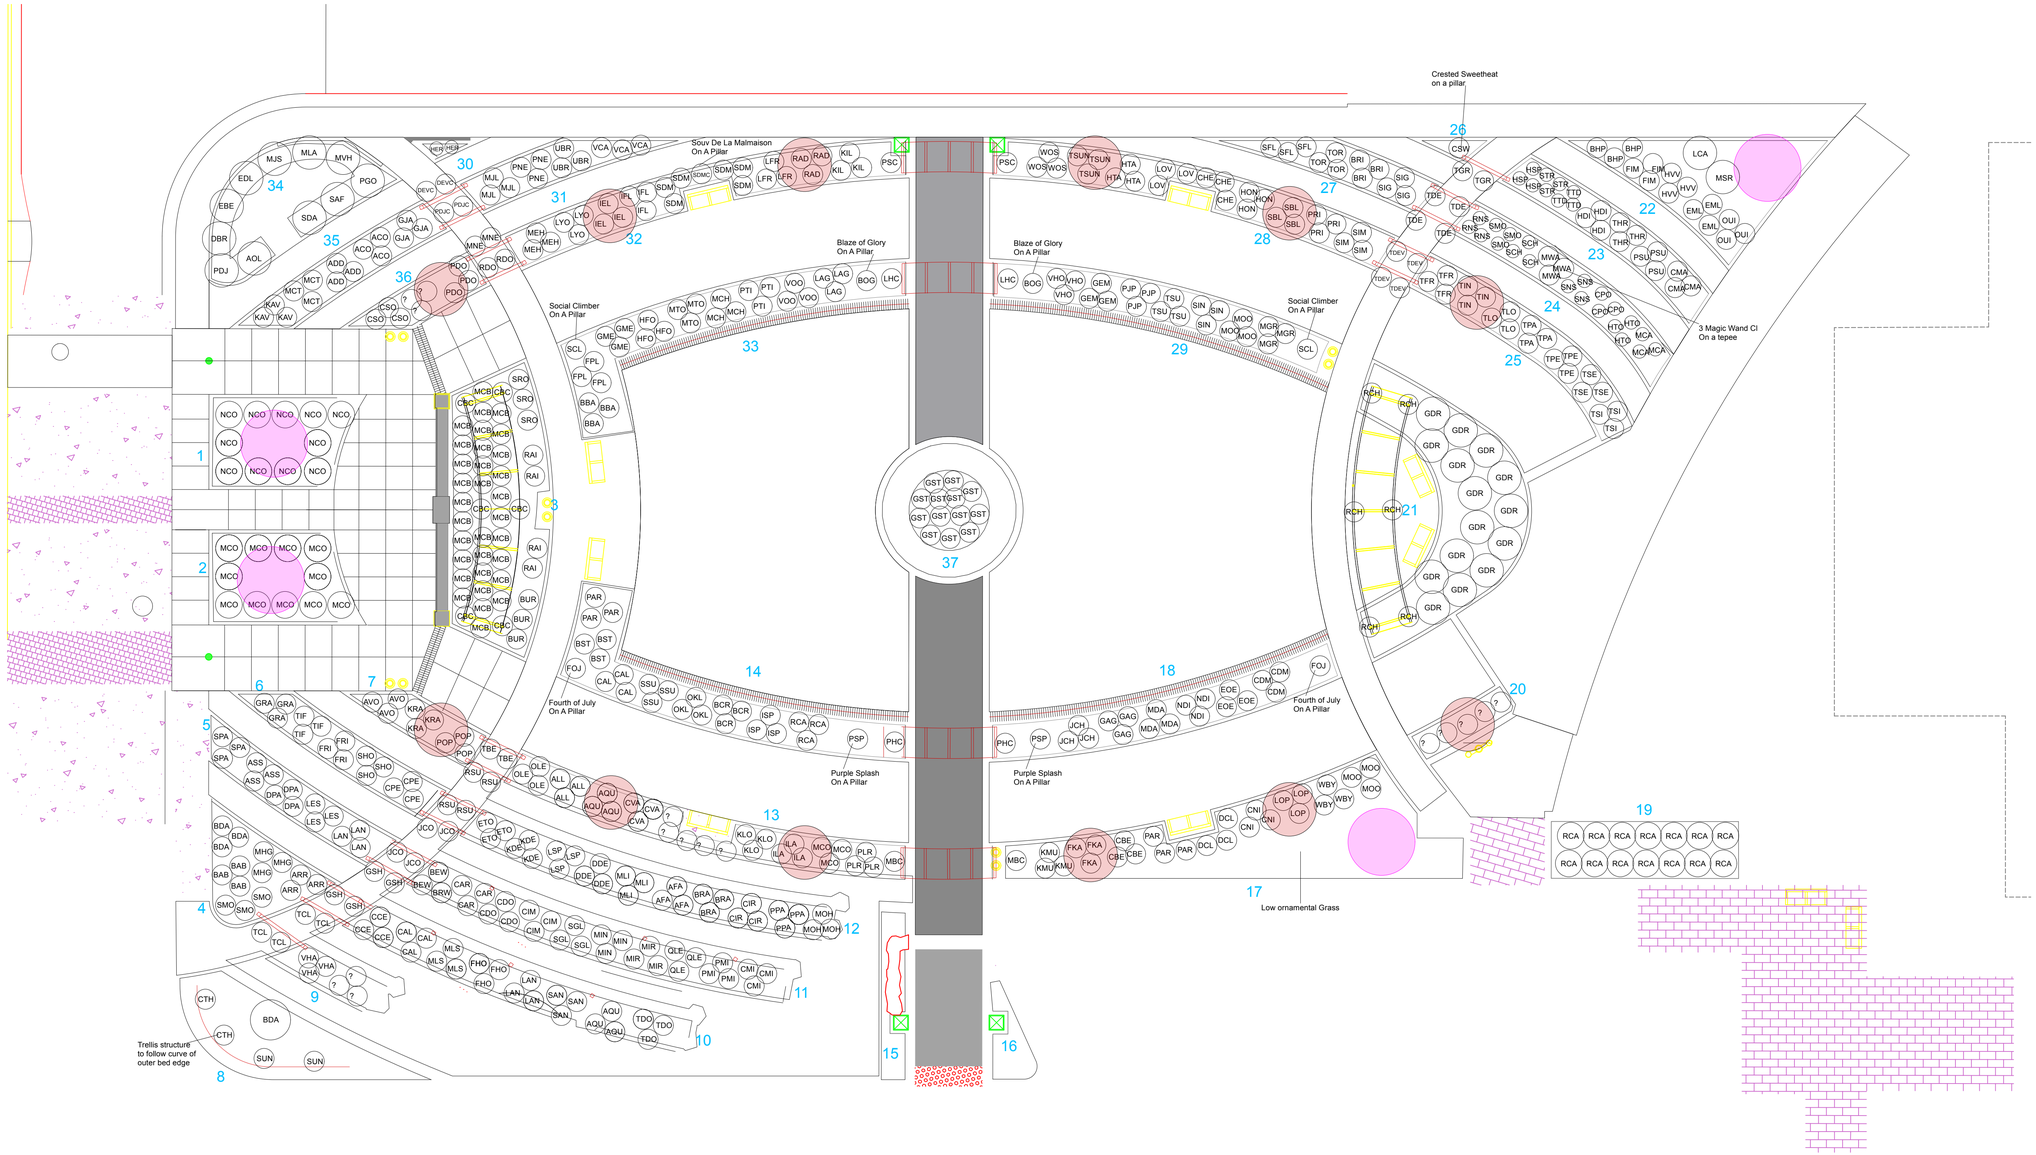

1 Planting Layout
Scale: 3/32" = 1'-0"

Client Name City of Freemont	Drawn By Paul Zimmerman	My Email and Contact paul@paulzimmermanroses.com
Project California HIstorical Nursery Park	Date 9/1/2024	Sheet # PZ-Plants
Address	Revision # A	Scale 3/32" = 1'-0"

Paul Zimmerman
Roses
Consulting and Design